Site Location Plan (@1:1250): Dwg no. 9941 001

Public Art Installation, Burgh Island

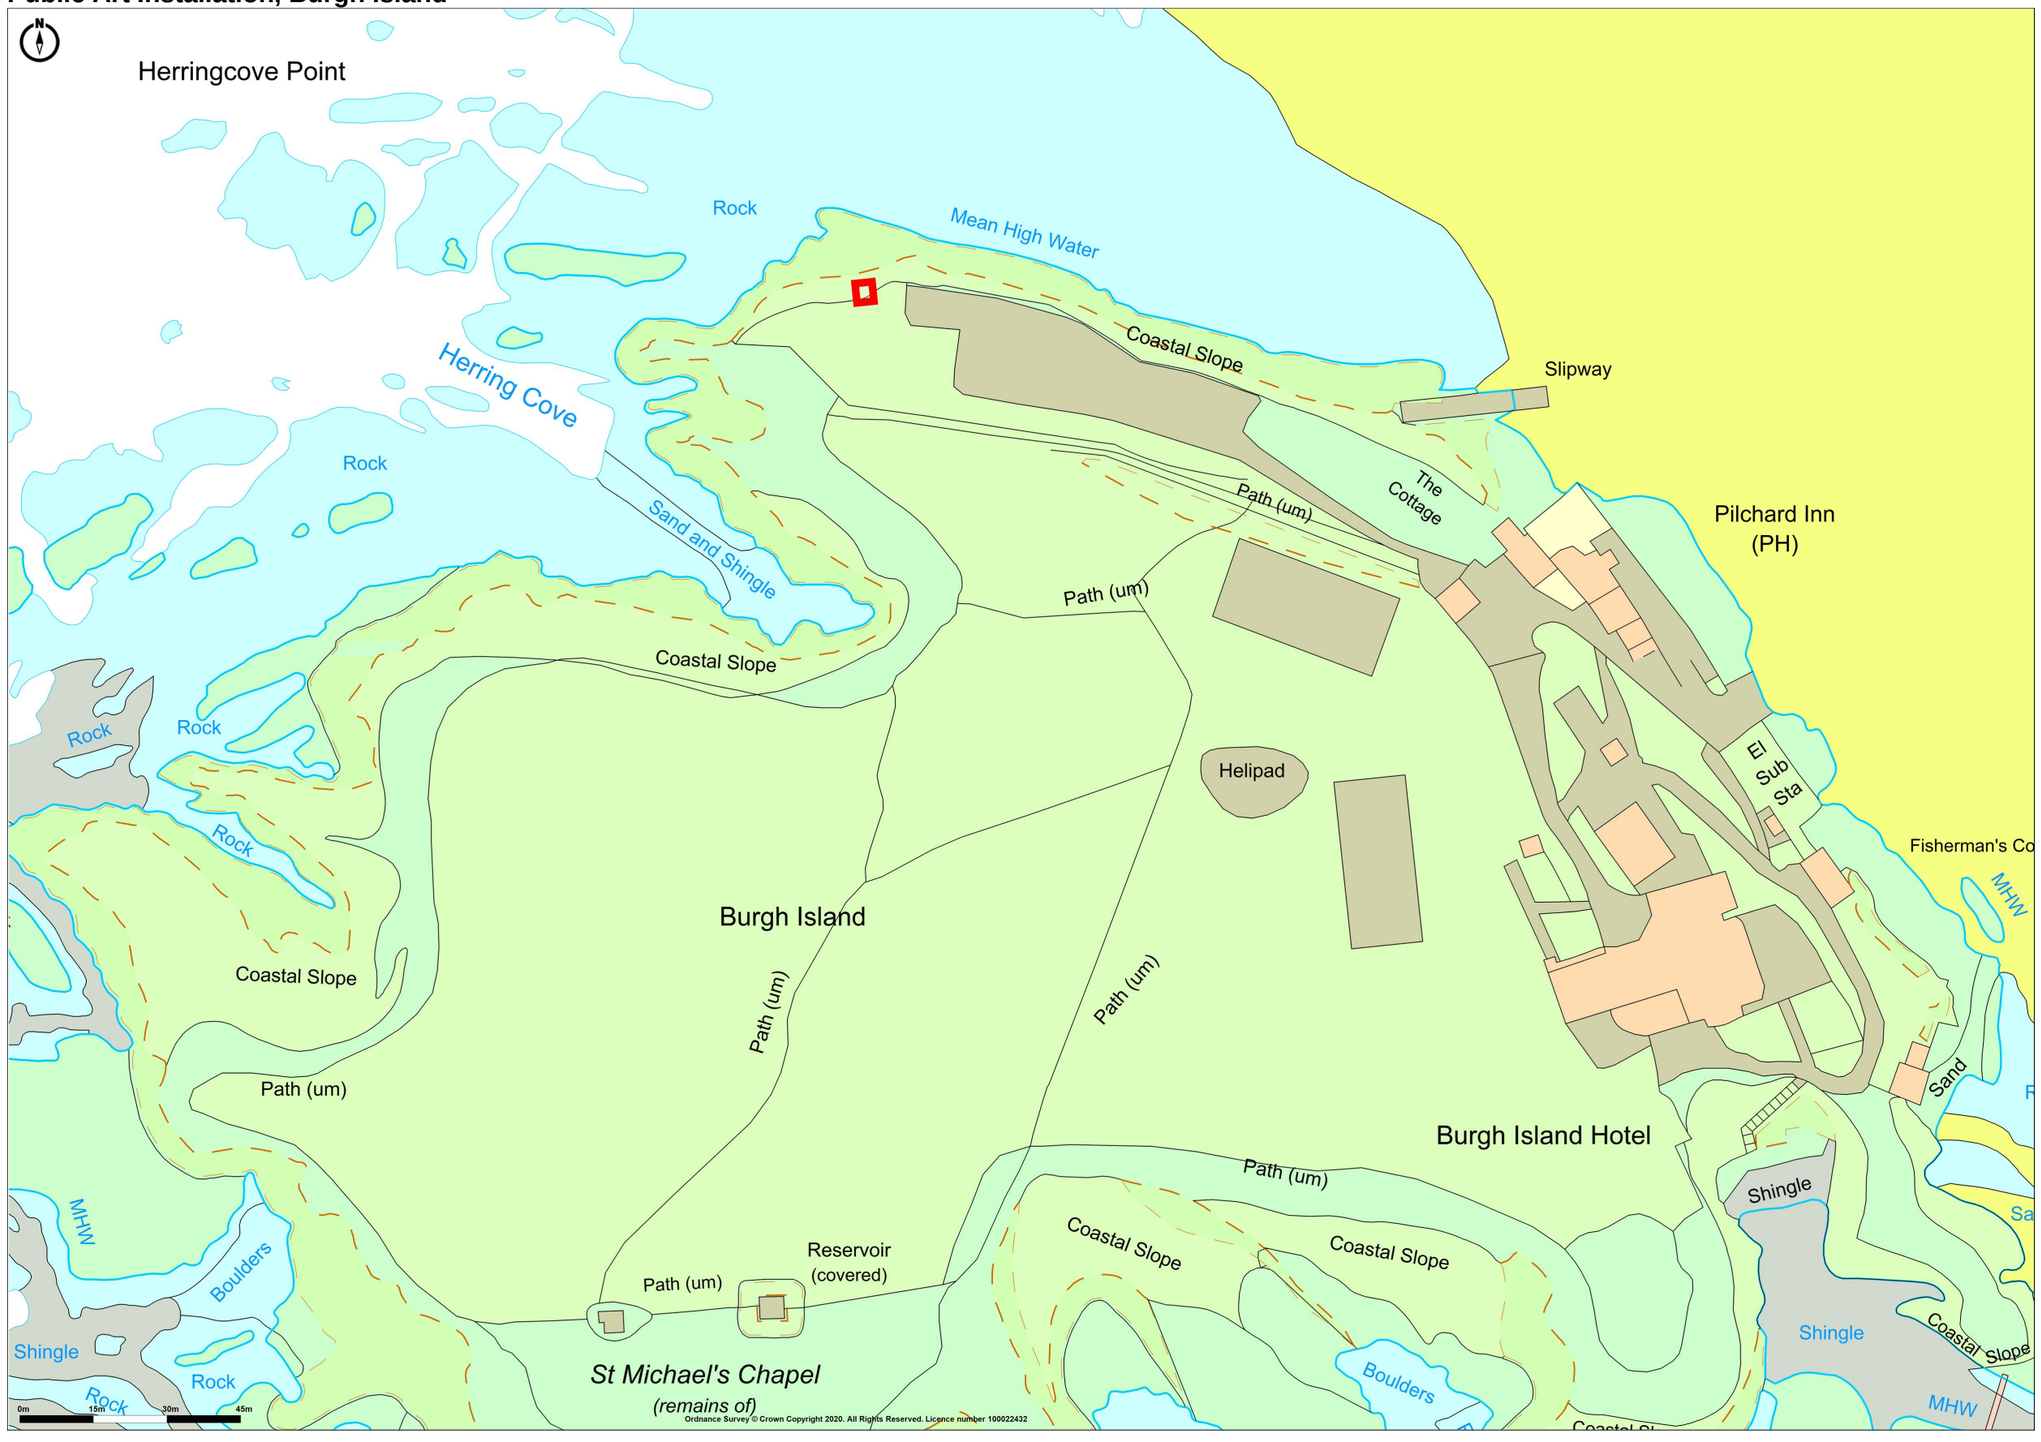

Promap V2
LANDMARK INFORMATION

Ordnance Survey © Crown Copyright 2020. All Rights Reserved.
Licence number 100022432
Plotted Scale - **1:1250**. Paper Size - **A3**

Produced by Bell Cornwell LLP
18/12/2020